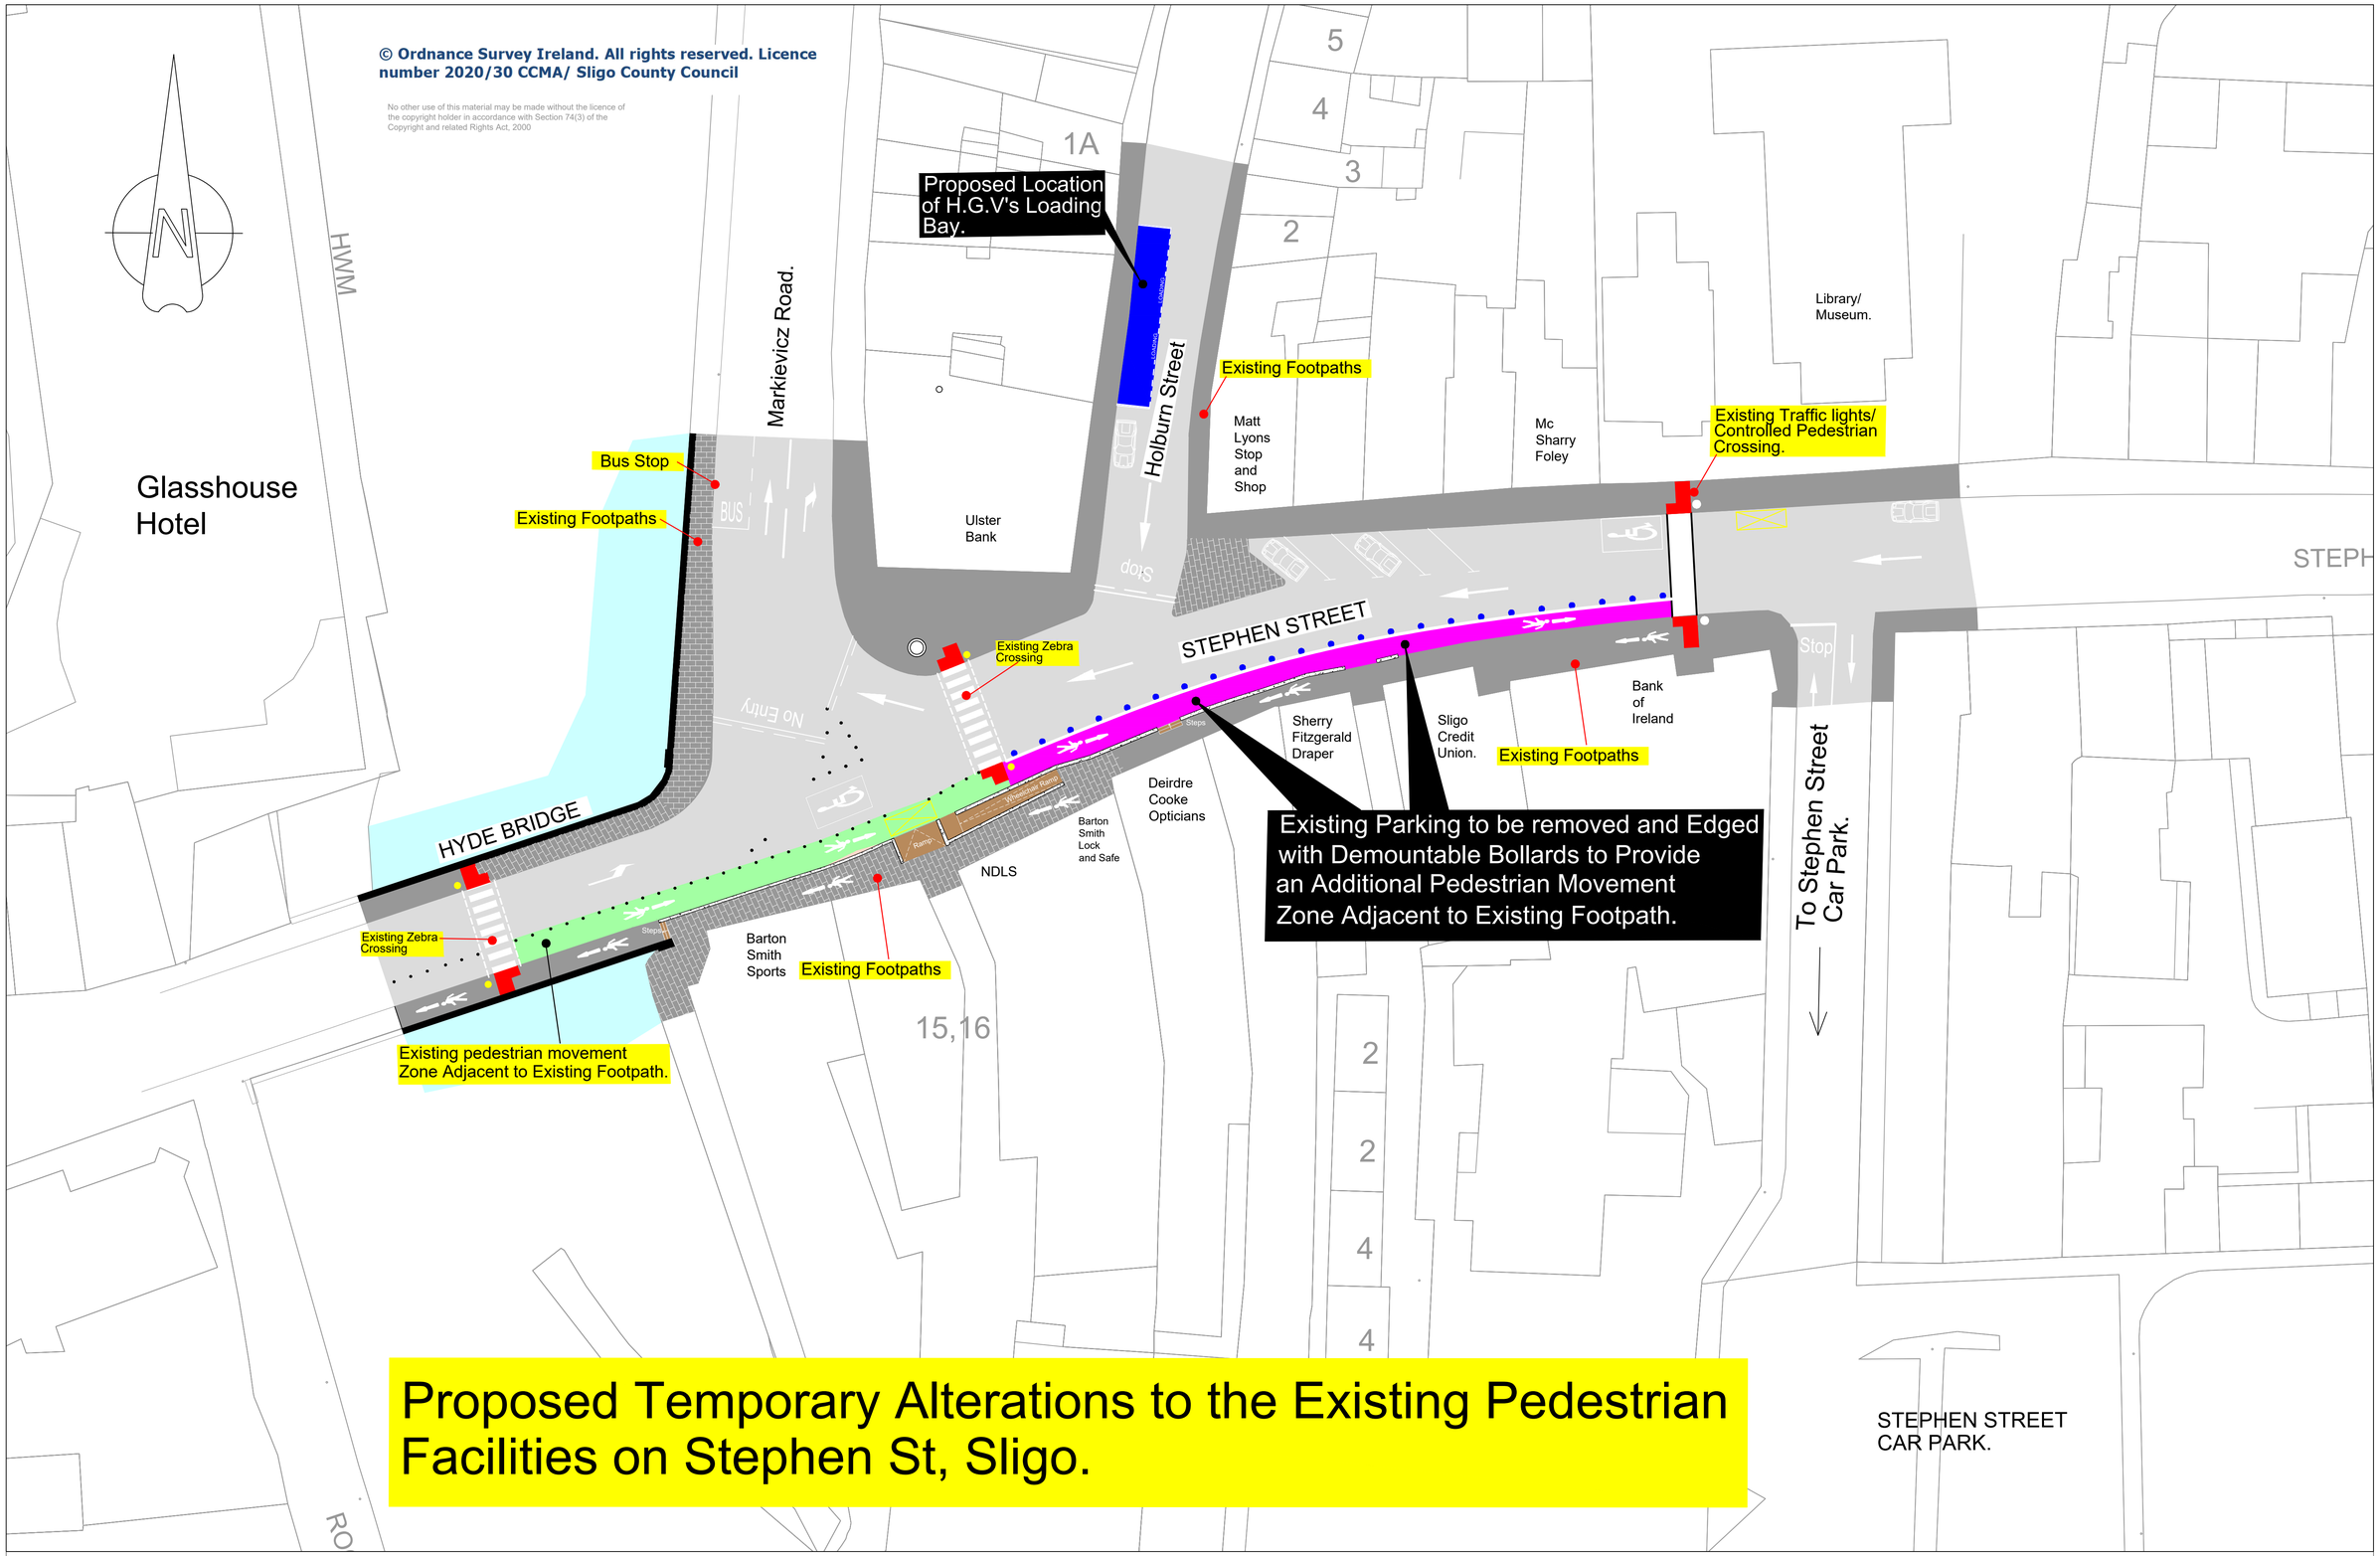


# Proposed Temporary Alterations to the Existing Pedestrian Facilities on Stephen St, Sligo.

SLIGO COUNTY COUNCIL
Road Design Office, Market Yard, Sligo.
Tel : (071) 9111975 info@sligococo.ie
Director of Services, Infrastructural Services

Land of Heart's Desire

Clients

An Roinn Iompair Turasóireachta agus Spóirt
Department of Transport, Tourism and Sport

Project Title
COVID 19 - TRAFFIC MANAGEMENT PLAN.

Scale at A1 1:250

Date: May 2020

| Issue | Date | By | Chkd | Appd |
|---|---|---|---|---|
| | 29-05-2020 | | T. Kerins | D. Noone |

Project Title:
COVID 19 - TRAFFIC MANAGEMENT PLAN.

Drawing Title:
STEPHEN STREET.

| Job No | Drawing No | Issue |
|---|---|---|
| S:\Road Projects \Areas\Covid 19 street plans 2020 | Areas 2020-C-000-01-03 | - |

Do not scale