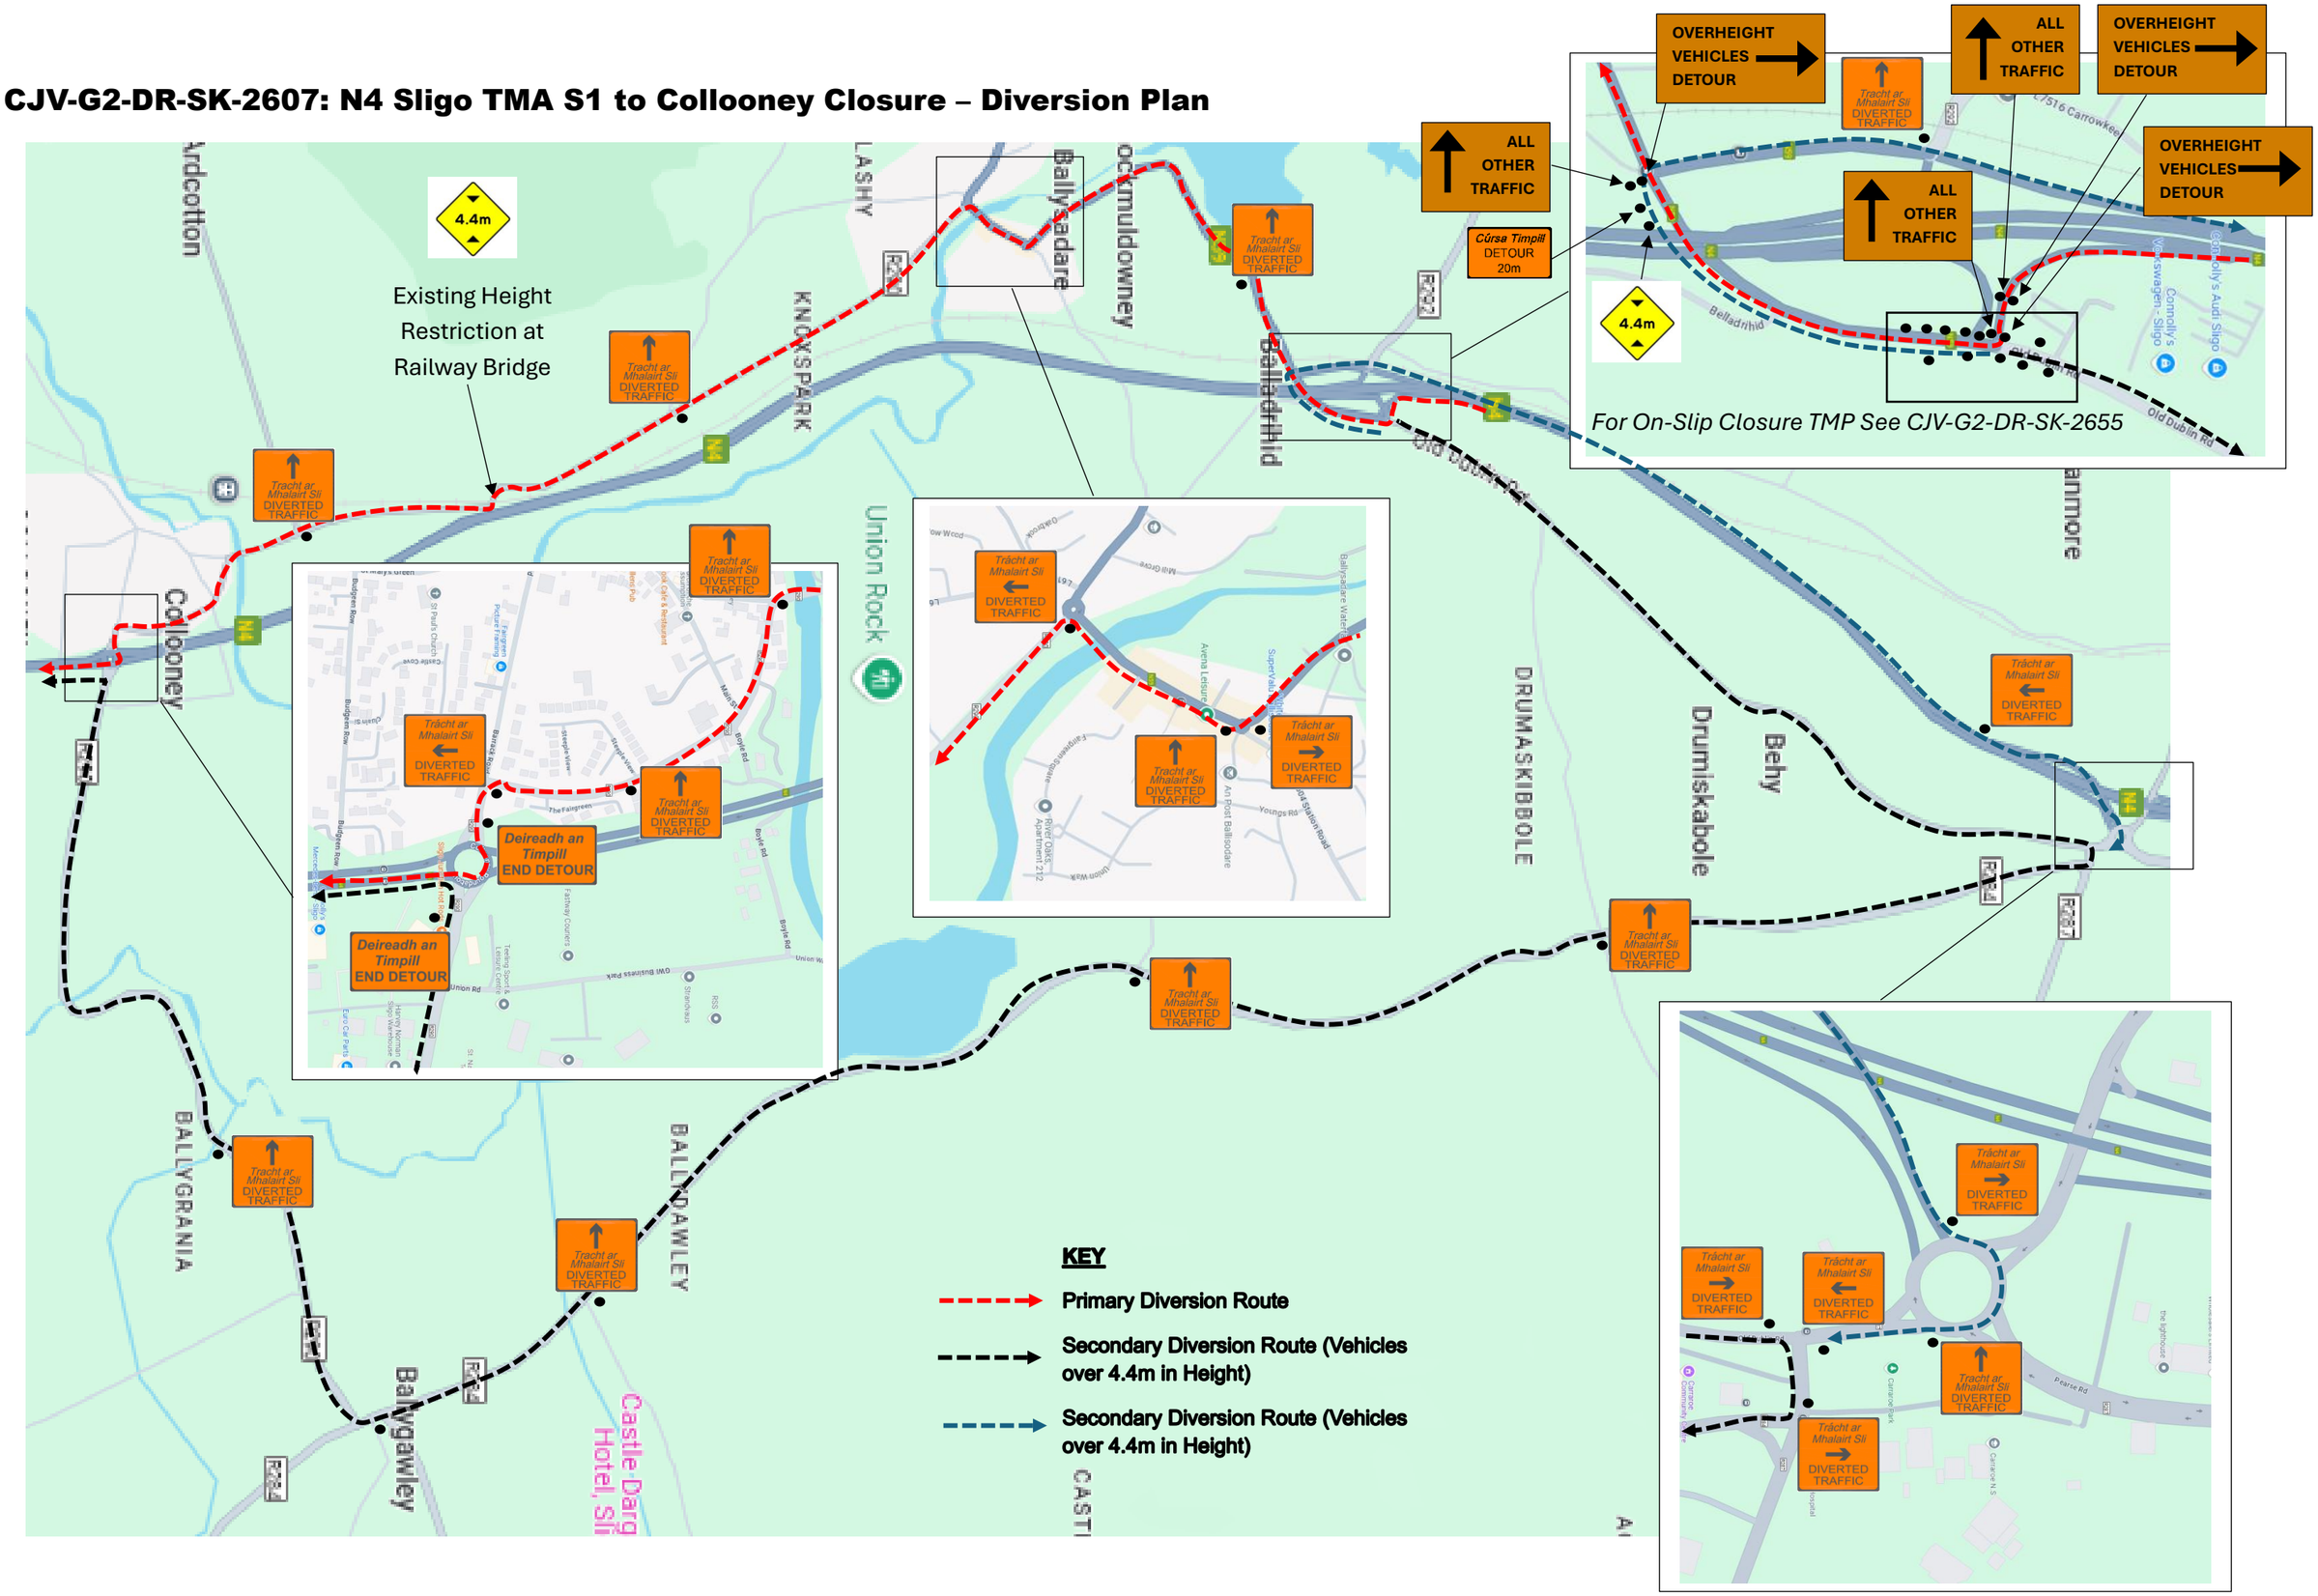# CJV-G2-DR-SK-2607: N4 Sligo TMA S1 to Collooney Closure – Diversion Plan