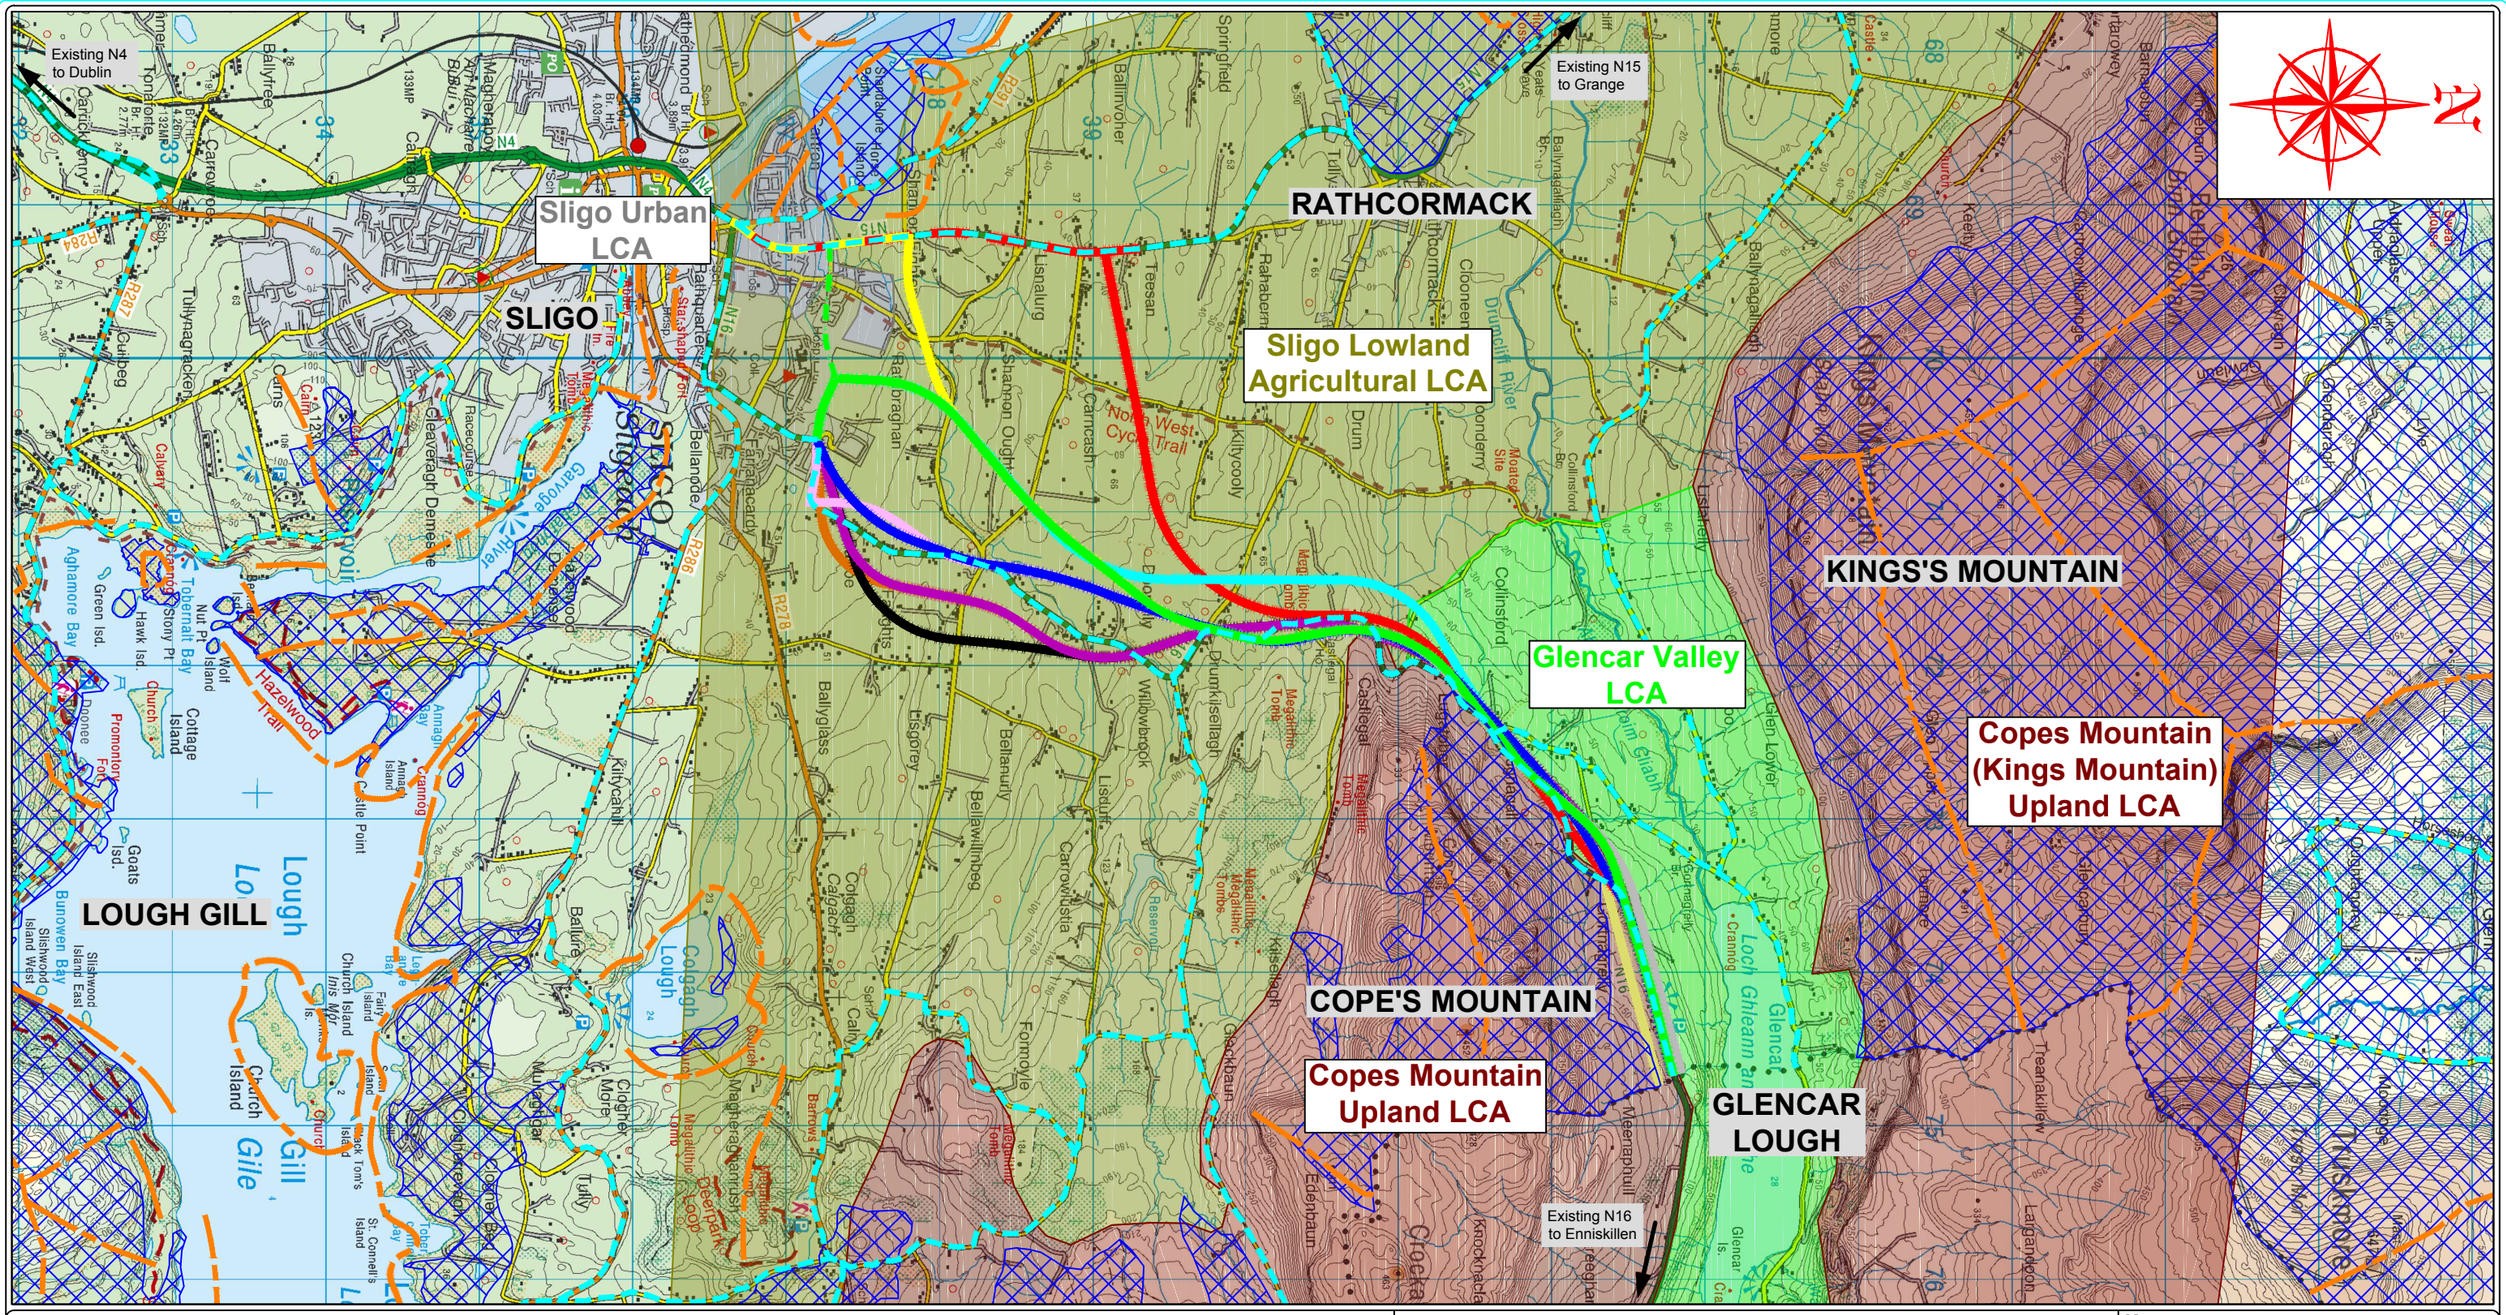

Legend

- Copes Mountain Upland LCA
- Glencar Valley LCA
- Sligo Lowland Agricultural LCA
- Sligo Urban LCA
- Scenic Routes
- Visually Vulnerable Areas
- Sensitive Rural Landscape

Feasible Route Options Legend:

- Route Option 01A
- Route Option 01A/01B *(incorporating elements of N15 Emerging Preferred Route)*
- Route Option 02A
- Route Option 02A/02B *(incorporating elements of N15 Emerging Preferred Route)*
- Route Option 03
- Route Option 04
- Route Option 05
- Route Option 06
- Route Option 07
- Route Option 08
- Route Option 09
- Route Option 10
- Route Option 11
- Local Access Link

Note:-
Design is a **WORK IN PROGRESS**;
All proposed road levels indicated are based on a design developed for Phase 2 of the TII PMG and may be revised during the design development process;

An Roinn Iompair Turasóireachta agus Spóirt
Department of Transport, Tourism and Sport

Bonneagar Iompair Éireann
Transport Infrastructure Ireland

SLIGO COUNTY COUNCIL

TII National Roads Project Office
Sligo County Council
Business Centre, Market Yard, Sligo, Ireland F91 WV7R
Tel: 071 91-11111; e-mail: fmeehan@sligococo.ie

Date	By	Revision

Project	N16 Sligo to County Boundary		
Title	Landscape and Visual		
Scales: 1:40,000 @ A3	Date: June 2017	Job No.	Figure No.: N16-RS-081
Assessment & Mapping: RPS Ireland Ltd.	Design Team Review: FM	Approved: EC	